

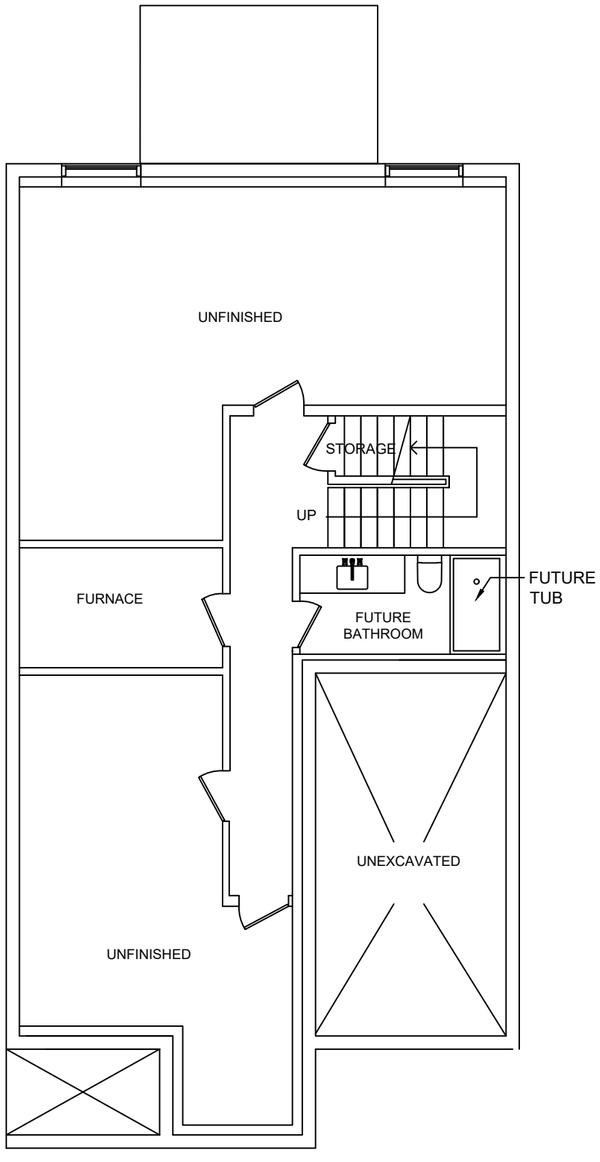


WEIRS
BASEMENT PLAN

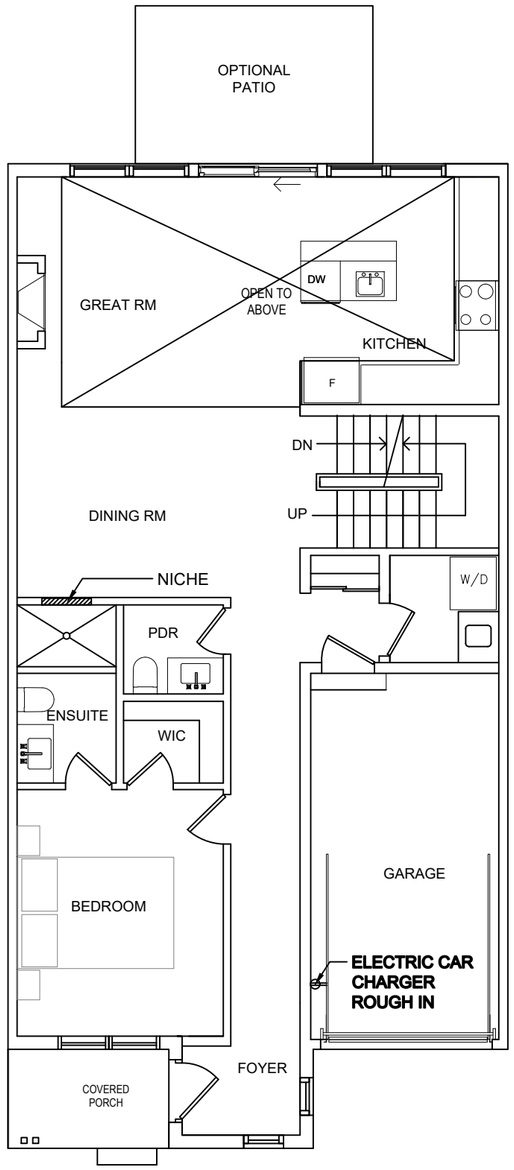

WEIRS
MAIN FLOOR PLAN

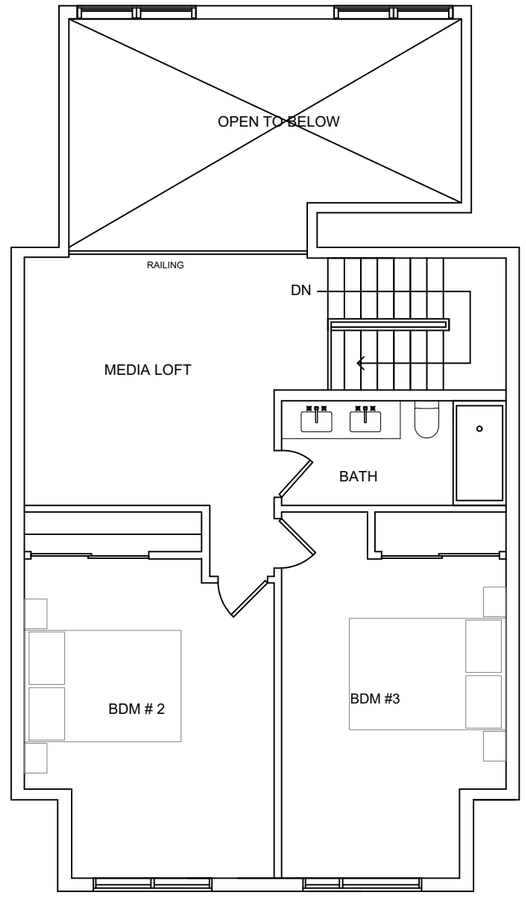

WEIRS
LOFT FLOOR PLAN

SOPHIE'S LANDING
LAKESIDE CLUB LIVING

No.	DESCRIPTION	DATE
1	ISSUED FOR BUYER	MAY 08, 2026

Lot 10
3 Ruby Cres, Orillia, ON
Sophie's Landing Phase 4
19 Orchard Point Rd
Ontario

SCALE	DRAWN BY
1/8" = 1'-0"	VICTOR HE